



2  24 - #14 X 2" COUNTERSUNK SS SCREWS

1  8 - 1/4" X 2" COUNTERSUNK BOLTS*

1  8 - NUTS*

1  8 - WASHERS*

1  8 - LOCK WASHERS*

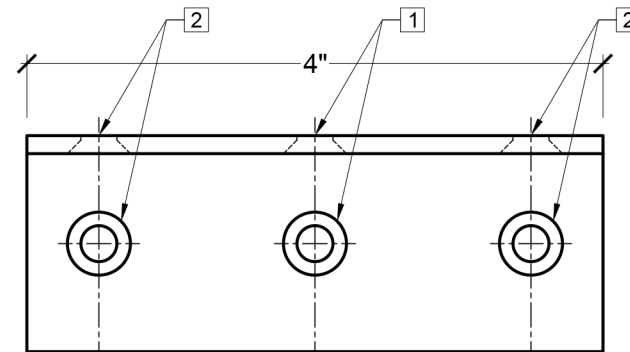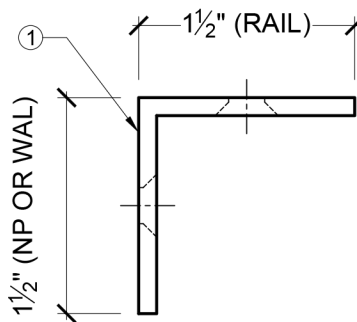

4 - ALUMINUM PREPUNCHED BRACKETS
SCALE: 3/4" = 1"

BILL OF MATERIAL

① KIR01 - RAILING HARDWARE INSTALLATION KIT.

OPERATIONS

① RECOMMENDED LOCATIONS OF COUNTERSUNK BOLTS, NUTS, AND WASHERS. MAY BE SUBSTITUTED FOR COUNTERSUNK SS SCREWS AT OWN DISCRETION.

② COUNTERSUNK SS SCREW LOCATIONS.

GENERAL NOTES:

-ALL CUSTOM MANUFACTURED AND/OR MODIFIED STANDARD PRODUCTS ARE NON-RETURNABLE.

ADHESIVE MUST BE USED ON ALL BEDDING/BUTT JOINTS.

CUSTOMER NAME: STANDARD PRODUCT			PART: KIR01
REFERENCE: RAILING HARDWARE KIT			SHEET: 01 OF 01
DRAWN BY: JK/JB	DATE: 05/17/21	SCALE: NTS	REV: