


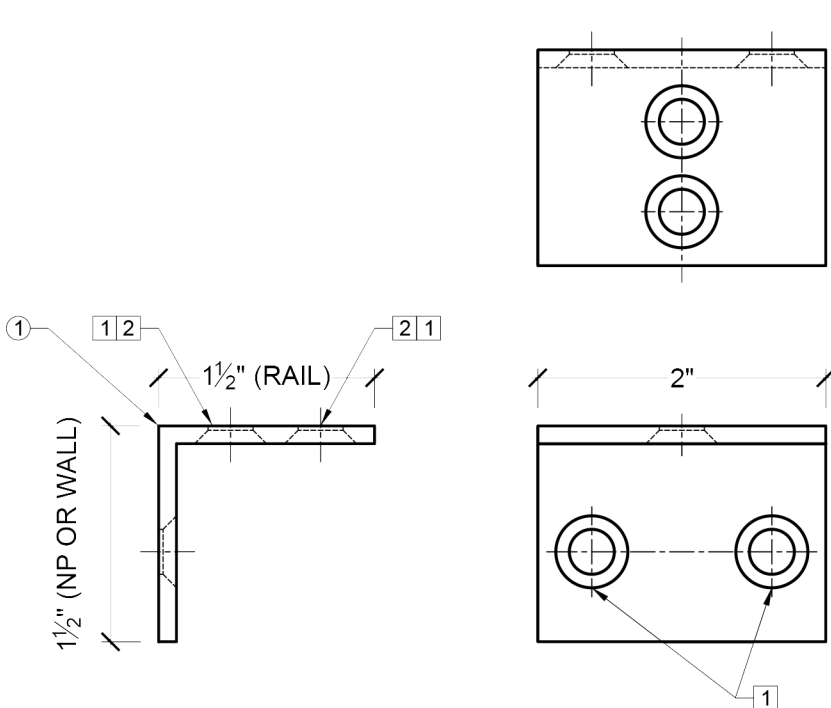

4 - ALUMINUM PREPUNCHED BRACKETS


SCALE: $\frac{3}{4} = 1"$

BILL OF MATERIAL

- ① KIR02 - RAILING HARDWARE INSTALLATION KIT.

OPERATIONS

- ① RECOMMENDED LOCATIONS OF COUNTERSUNK BOLTS, NUTS, AND WASHERS. MAY BE SUBSTITUTED FOR COUNTERSUNK SS SCREWS AT OWN DISCRETION.
- ② COUNTERSUNK SS SCREW LOCATIONS.

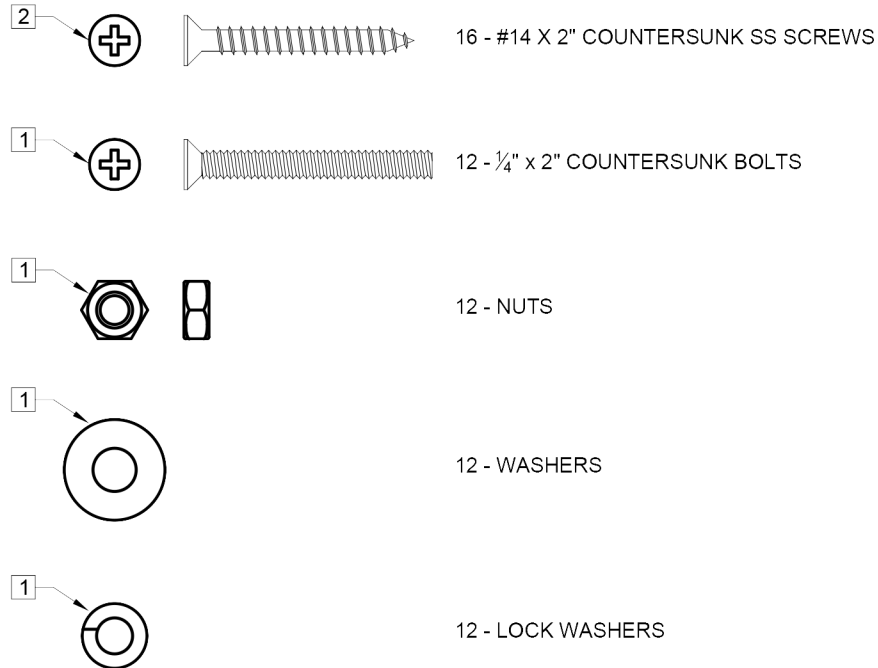

GENERAL NOTES:

-ALL CUSTOM MANUFACTURED AND/OR MODIFIED STANDARD PRODUCTS ARE NON-RETURNABLE.

ADHESIVE MUST BE USED ON ALL BEDDING/BUTT JOINTS.

CUSTOMER NAME: STANDARD PRODUCT			PART: KIR02
REFERENCE: RAILING HARDWARE KIT			SHEET: 01 OF 01
DRAWN BY: JK/JB	DATE: 05/18/21	SCALE: NTS	REV: